:ES:

.RE AS PER

MARKINGS ARE

~~DRIVES AND ALLEYS~~

:RVED BY A CENTRAL
IED BY THE DEVELOPER
IE DEPARTMENT OF
TY.
TAKEN TO THE
OF REBAR.
THAT A DEPOSIT WILL
COUNTY PRIOR TO
NTEE THE PLACEMENT
ARY CORNERS &
ITS WITHIN ONE YEAR
ILING.

EAGLE CREST ADDITION

BEING A PART OF THE S 1/2 SE 1/4 OF SECTION 35, TOWNSHIP 36 NORTH, RANGE 5 WEST, B.M., NEZ PERCE COUNTY, IDAHO.
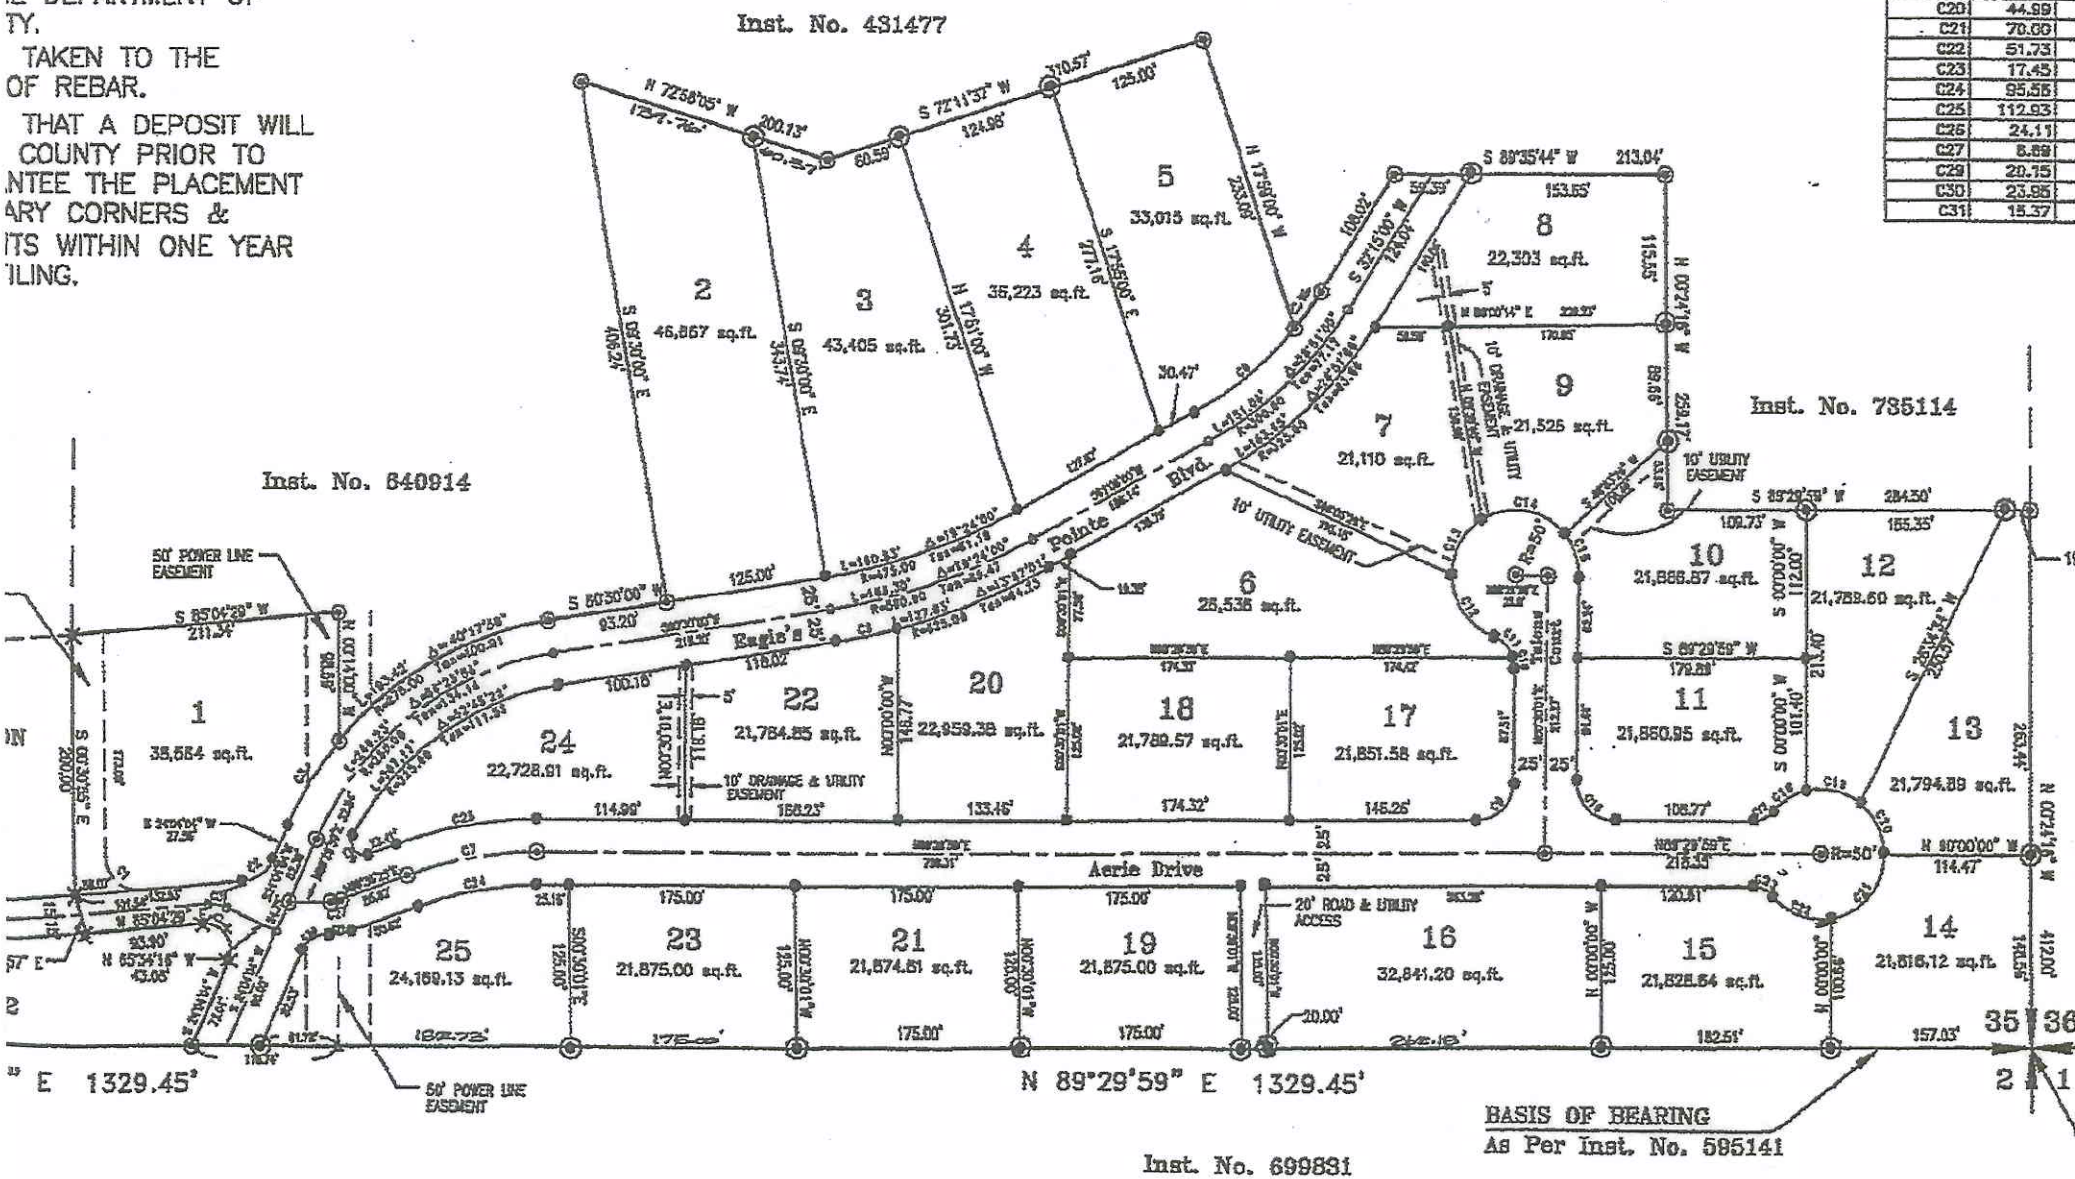
C2	31.94
C3	77.43
C4	41.54
C5	35.21
C6	103.24
C7	104.25
C8	49.94
C9	46.50
C10	8.15
C11	22.82
C12	60.91
C13	50.34
C14	72.43
C15	34.51
C16	47.85
C17	17.45
C18	31.78
C19	45.82
C20	44.99
C21	70.00
C22	51.73
C23	17.45
C24	95.55
C25	112.93
C26	24.11
C27	8.89
C29	20.15
C30	23.95
C31	15.37